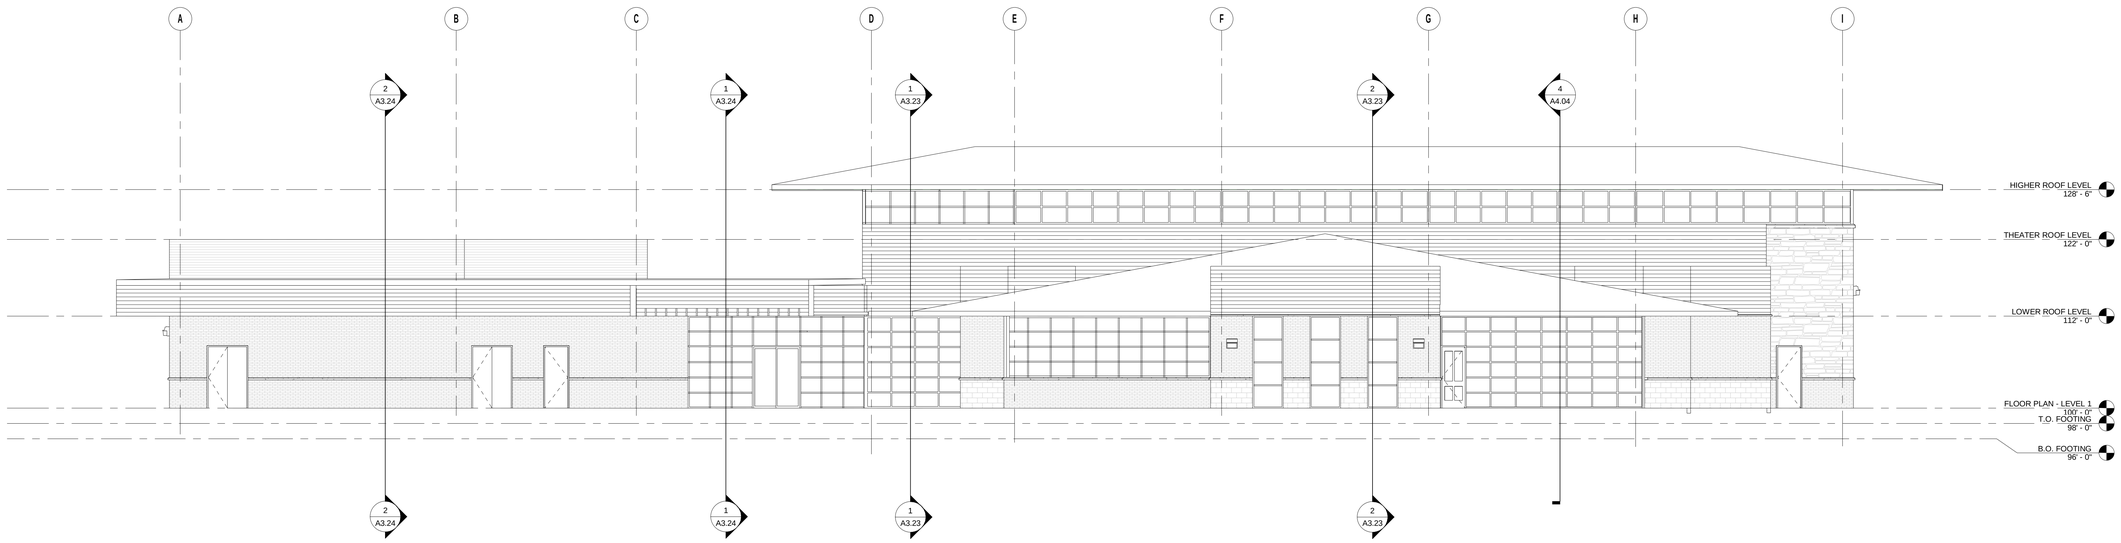

1 **EAST ELEVATION**
SCALE: 1/8" = 1'-0"

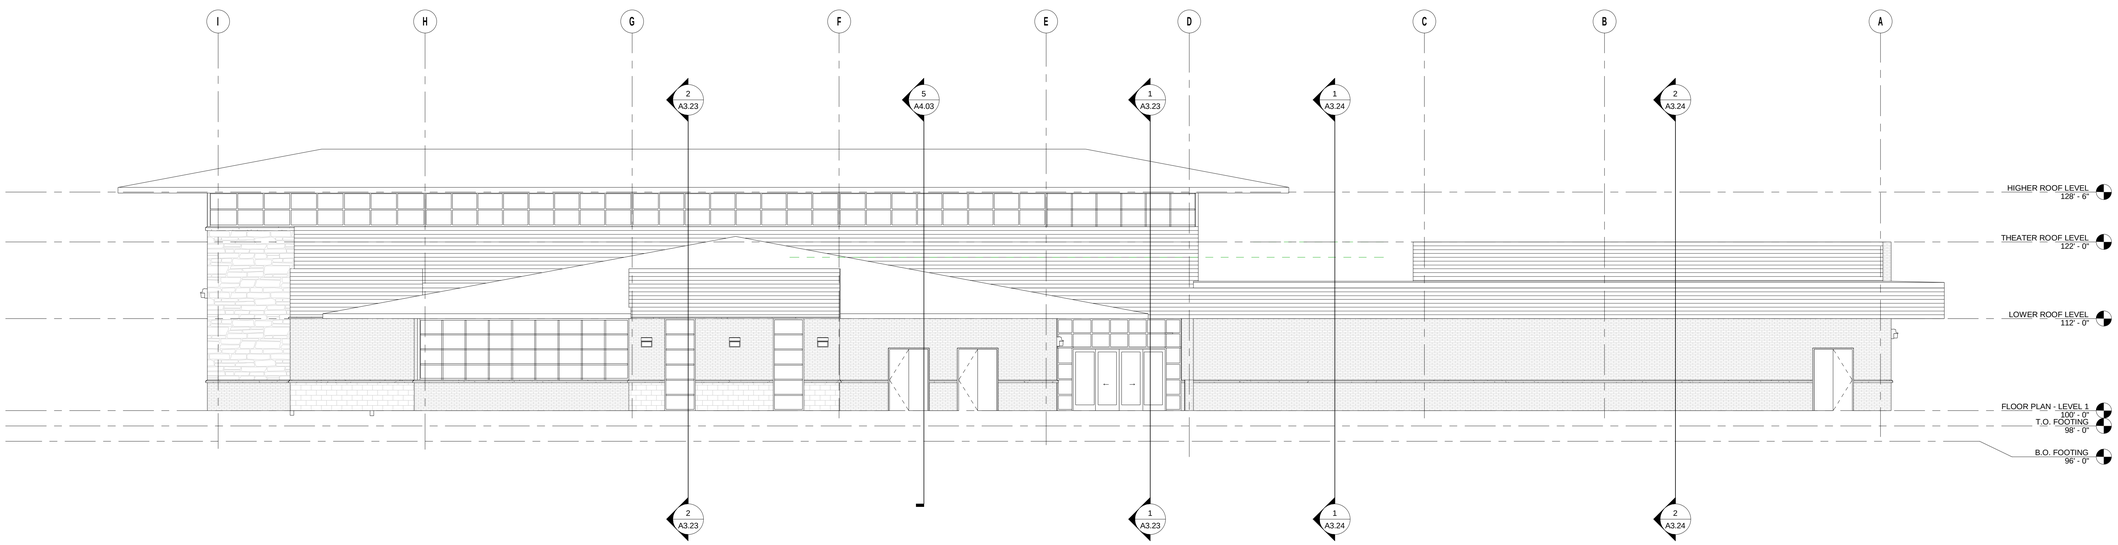

2 **WEST ELEVATION**
SCALE: 1/8" = 1'-0"

6/11/2009 11:33:11 AM C:\Documents and Settings\azamora\Desktop\azamora_Revit models\Durant\DLC-011-ARCH_azamora_LOCAL.rvt

The Donald W. Reynolds Community Center
300 W. Evergreen
Durant, OK 74701

City Of Durant
300 W. Evergreen
Durant, OK 74701

LEO A DALY
PLANNING ARCHITECTURE ENGINEERING INTERIORS
EST. 1915

5307 E. MOCKINGBIRD LANE, STE 400
DALLAS, TX 75206 USA
TEL. 214.526.1144 FAX 214.526.1411

LIBRARY FFE CONSULTANT
720 DESIGN
8704 FENCHURCH ROAD
DALLAS, TX 75238
TEL. 214.770.2320

CIVIL ENGINEER
KRG CIVIL ENGINEERS, INC.
1700 REDBUD BLVD., SUITE 325
McKINNEY, TX 75069
TEL. 972.529.7005 FAX 972.529.7012

STRUCTURAL ENGINEER
RL GOODSON ENGINEERS
5445 LaSIERRA , SUITE 300, LB17
DALLAS, TX 75231
TEL. 214.739.8100 FAX 214.739.6354

MEP ENGINEERS
TLC ENGINEERING
4131 N. CENTRAL EXPRESSWAY, SUITE 200
DALLAS, TX 75204
TEL. 214.540.5900 FAX 214.540.5940

LANDSCAPE ARCHITECT
DAVID BALDWIN
730 EAST PARK BLVD., SUITE 100
PLANO, TX 75074
TEL. 972.509.1266

TECHNOLOGY CONSULTANT
DATACOM DESIGN GROUP
10300 N. CENTRAL EXPRESSWAY, STE 228
DALLAS, TX 75231

KEY PLAN

REVISIONS

NO.	DESCRIPTION	DATE

FILE LOG

ACTIVITY	BY
Manager	ERRON YOUNG
Design	Designer
Draw	Author
Check	Checker

STAMP

60 % DESIGN DEVELOPMENT PACKAGE
ISSUED FOR REVIEW AND PRICING ONLY
NOT FOR CONSTRUCTION

Project No.011-10025-001
JUNE 11, 2009

EXTERIOR BUILDING ELEVATIONS - EAST AND WEST

A3.02

© LEO A DALY Company 2008

EXTERIOR BUILDING ELEVATIONS - EAST AND WEST
A3.02