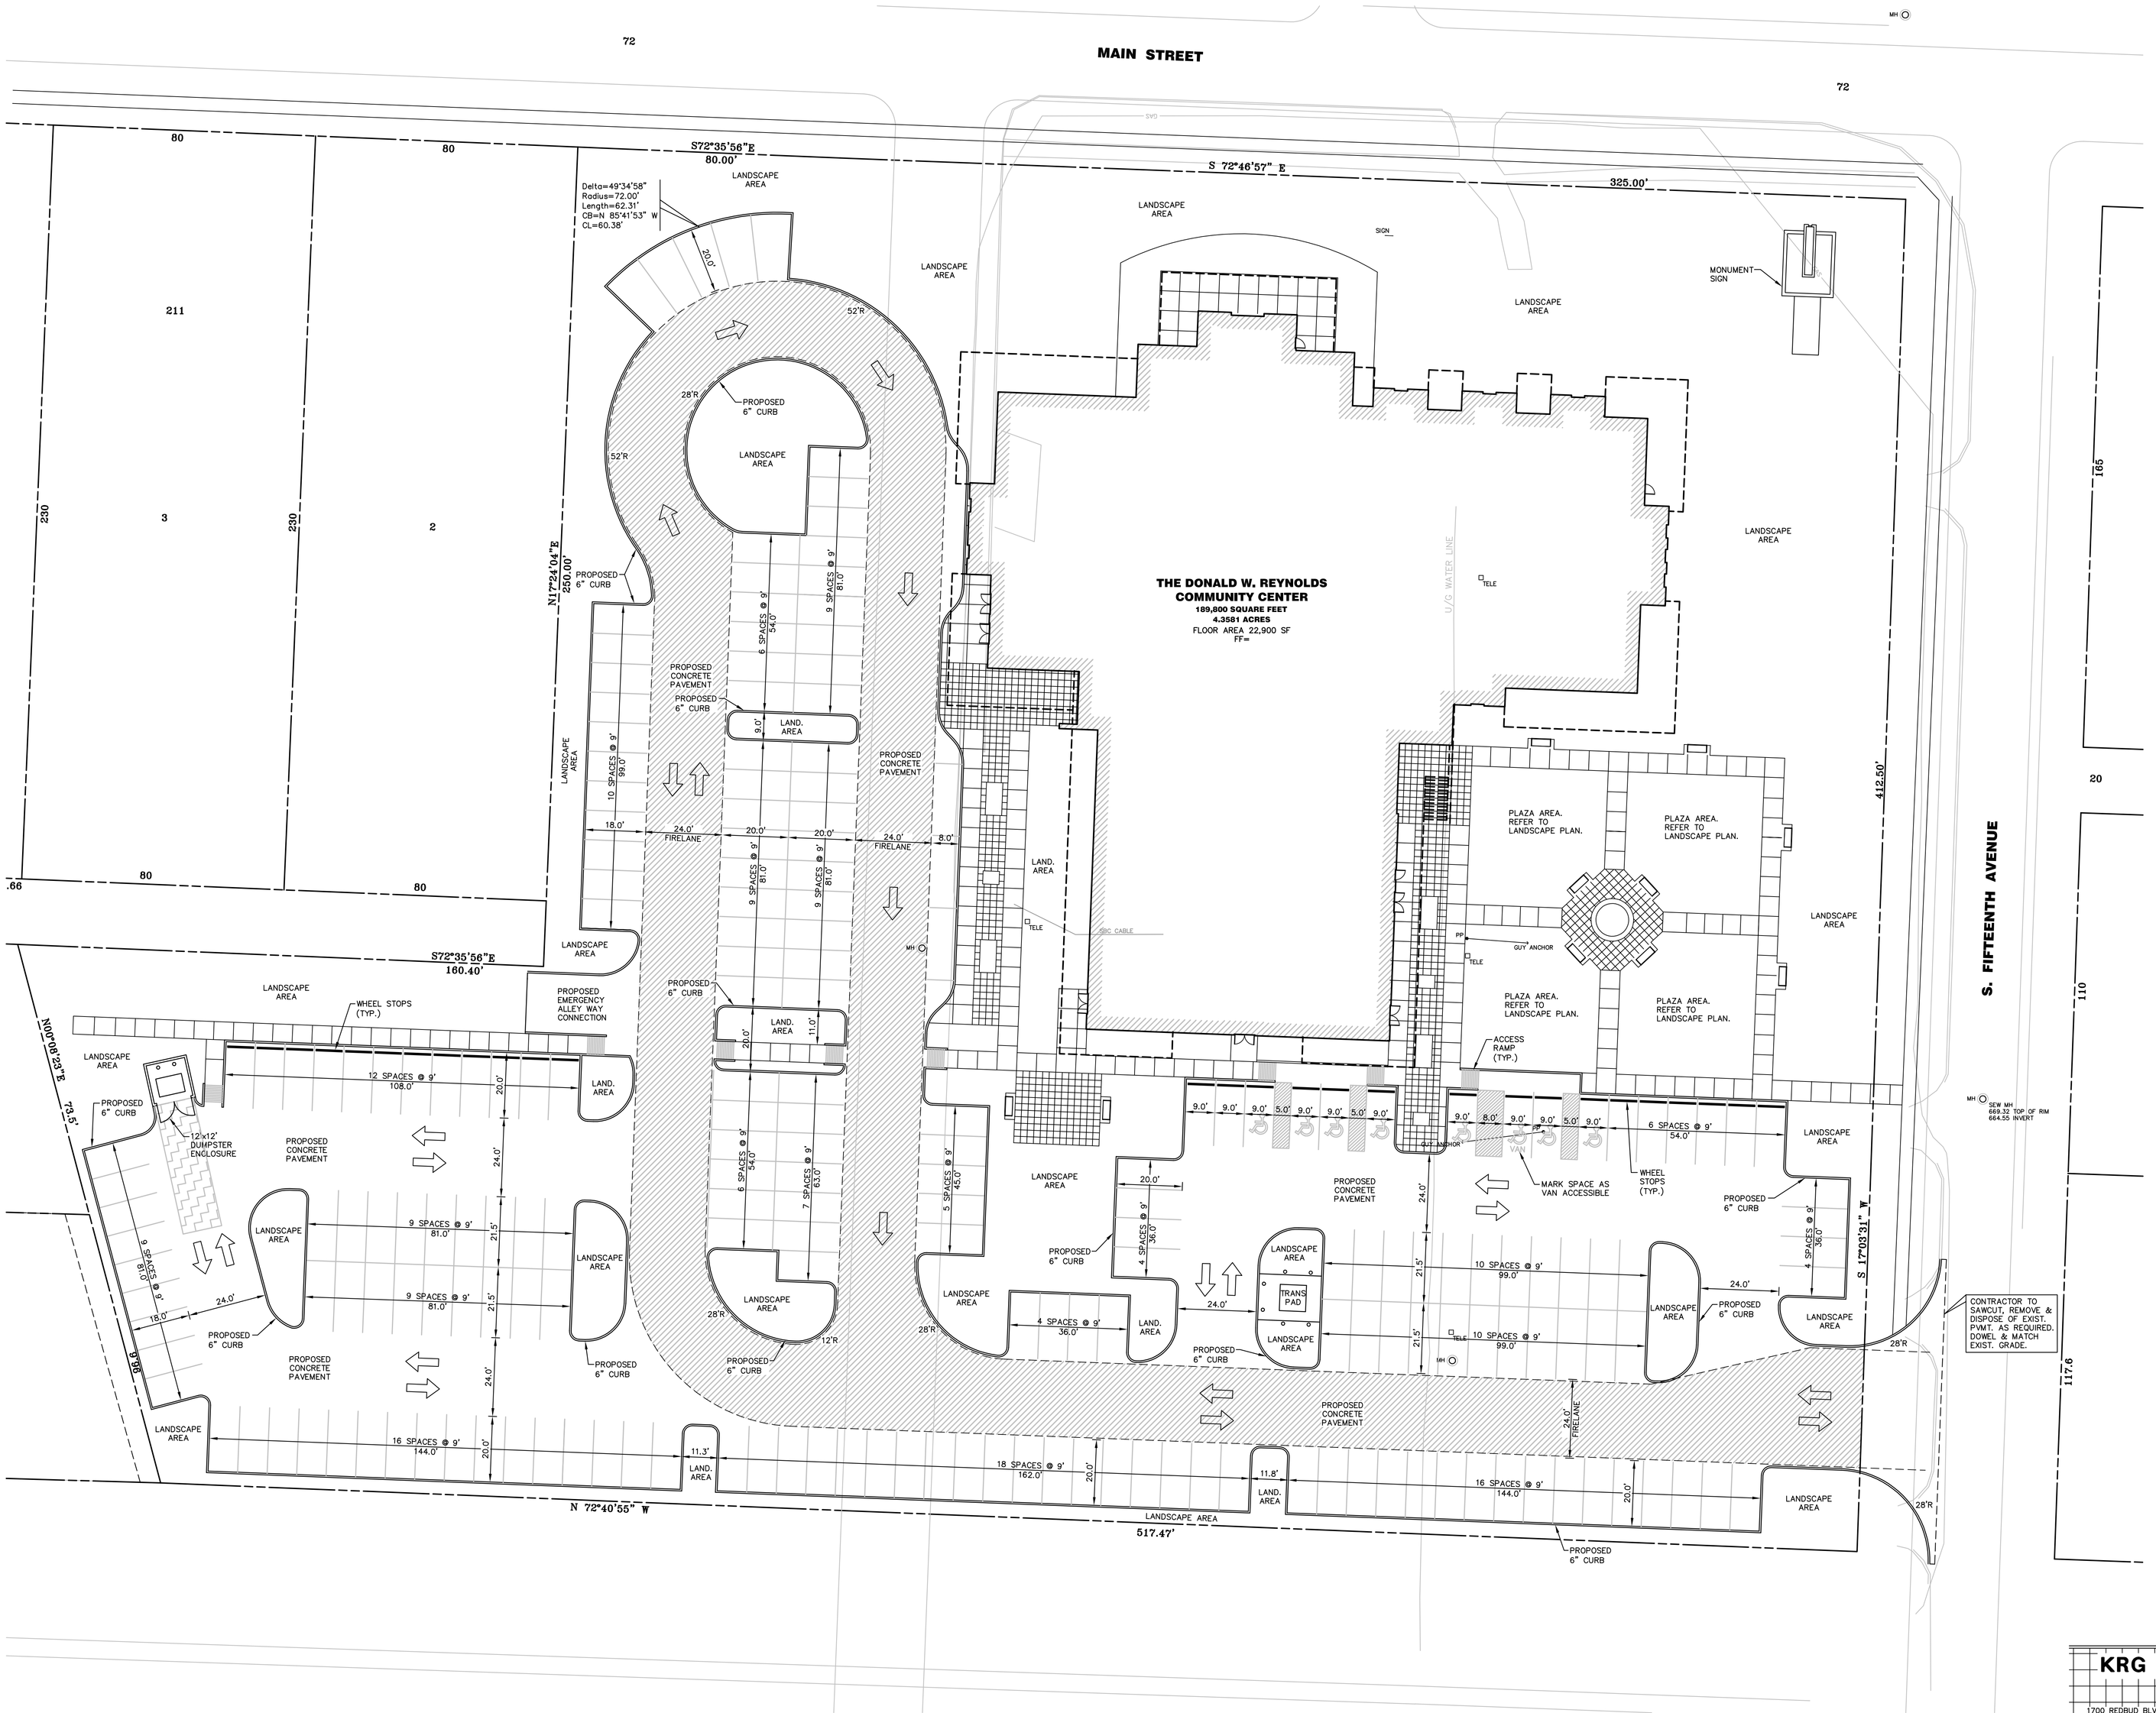

GRAPHIC SCALE IN FEET
SCALE: 1" = 20'

LEGEND

BL	BOLLARD
EM	ELECTRIC METER
PP	POWER POLE
LS	LIGHT STANDARD
WM	WATER METER
WV	WATER VALVE
ICV	IRRIGATION CONTROL VALVE
FH	FIRE HYDRANT
FDC	FIRE DEPARTMENT CONNECTION
CO	CLEAN OUT
MH	MANHOLE
GM	GAS METER
TSC	TRAFFIC SIGNAL CONTROL
TSP	TRAFFIC SIGNAL POLE
TELE	TELEPHONE BOX
TV	TV BOX
FP	FLAG POLE
	PROPERTY LINE
OHL	O.H. POWER LINES
TEL	U/G TELEPHONE LINES
WATER	U/G WATER LINE
GAS	U/G GAS LINE
	FENCE
500	EXISTING CONTOURS
XXX	PROPOSED CONTOURS
XXX.XX	EXISTING SPOT GRADES
TC XXX.XX / G XXX.XX	PROPOSED SPOT GRADES
	PROPOSED EROSION CONTROL
	PROPOSED DRAINAGE DIVIDES

PAVEMENT LEGEND

- STANDARD PAVEMENT
- FIRE LANE PAVEMENT
- DUMPSTER PAD AND APRON

NOTE:
ALL DIMENSIONS ARE FROM FACE OF CURB TO FACE OF CURB, UNLESS OTHERWISE NOTED.

KRG Civil Engineers, Inc.
1700 REDBUD BLVD., SUITE 325
McKINNEY, TEXAS 75069
(972) 529-7005 PHONE
(972) 529-7012 FAX
kelly@krgcivil.com
FIRM REGISTRATION CA 4925

THIS DOCUMENT IS RELEASED FOR THE PURPOSE OF INTERIM REVIEW UNDER THE AUTHORITY OF KELVIN R. GOMEZ, P.E. 2104 ON 06/11/09. IT IS NOT TO BE USED FOR CONSTRUCTION, BIDDING OR PERMIT PURPOSES.

The Donald W. Reynolds Community Center
300 W. Evergreen
Durant, OK 74701

City Of Durant
300 W. Evergreen
Durant, OK 74701

LEO A DALY
PLANNING ARCHITECTURE ENGINEERING INTERIORS
EST. 1915
5307 E. MOCKINGBIRD LANE, STE 400
DALLAS, TX 75206 USA
TEL. 214.526.1144 FAX 214.526.1411

LIBRARY FFE CONSULTANT
720 DESIGN
8704 FENCHURCH ROAD
DALLAS, TX 75238
TEL. 214.770.2320

CIVIL ENGINEER
KRG CIVIL ENGINEERS, INC.
1700 REDBUD BLVD., SUITE 325
McKINNEY, TX 75069
TEL. 972.529.7005 FAX 972.529.7012

STRUCTURAL ENGINEER
RL GOODSON ENGINEERS
5445 LaSIERRA , SUITE 300, LB17
DALLAS, TX 75231
TEL.214.739.8100 FAX 214.739.6354

MEP ENGINEERS
TLC ENGINEERING
4131 N. CENTRAL EXPRESSWAY, SUITE 200
DALLAS, TX 75204
TEL. 214.540.5900 FAX 214.540.5940

LANDSCAPE ARCHITECT
DAVID BALDWIN
730 EAST PARK BLVD., SUITE 100
PLANO, TX 75074
TEL. 972.509.1266

TECHNOLOGY CONSULTANT
DATACOM DESIGN GROUP
10935 ESTATE LANE, SUITE 385
DALLAS, TX 75238
TEL. 214.221.5443

KEY PLAN

REVISIONS

NO.	DESCRIPTION	DATE

FILE LOG

ACTIVITY	BY
Manager	ERRON YOUNG
Design	Designer
Draw	Author
Check	Checker

STAMP

DESIGN DEVELOPMENT PACKAGE ISSUED FOR REVIEW AND PRICING ONLY – NOT FOR CONSTRUCTION

Project No. 011-10025-001
JULY 14, 2009

DIMENSIONAL CONTROL PLAN

C2.01

©LEO A DALY Company 2008

A1.7
Unnamed