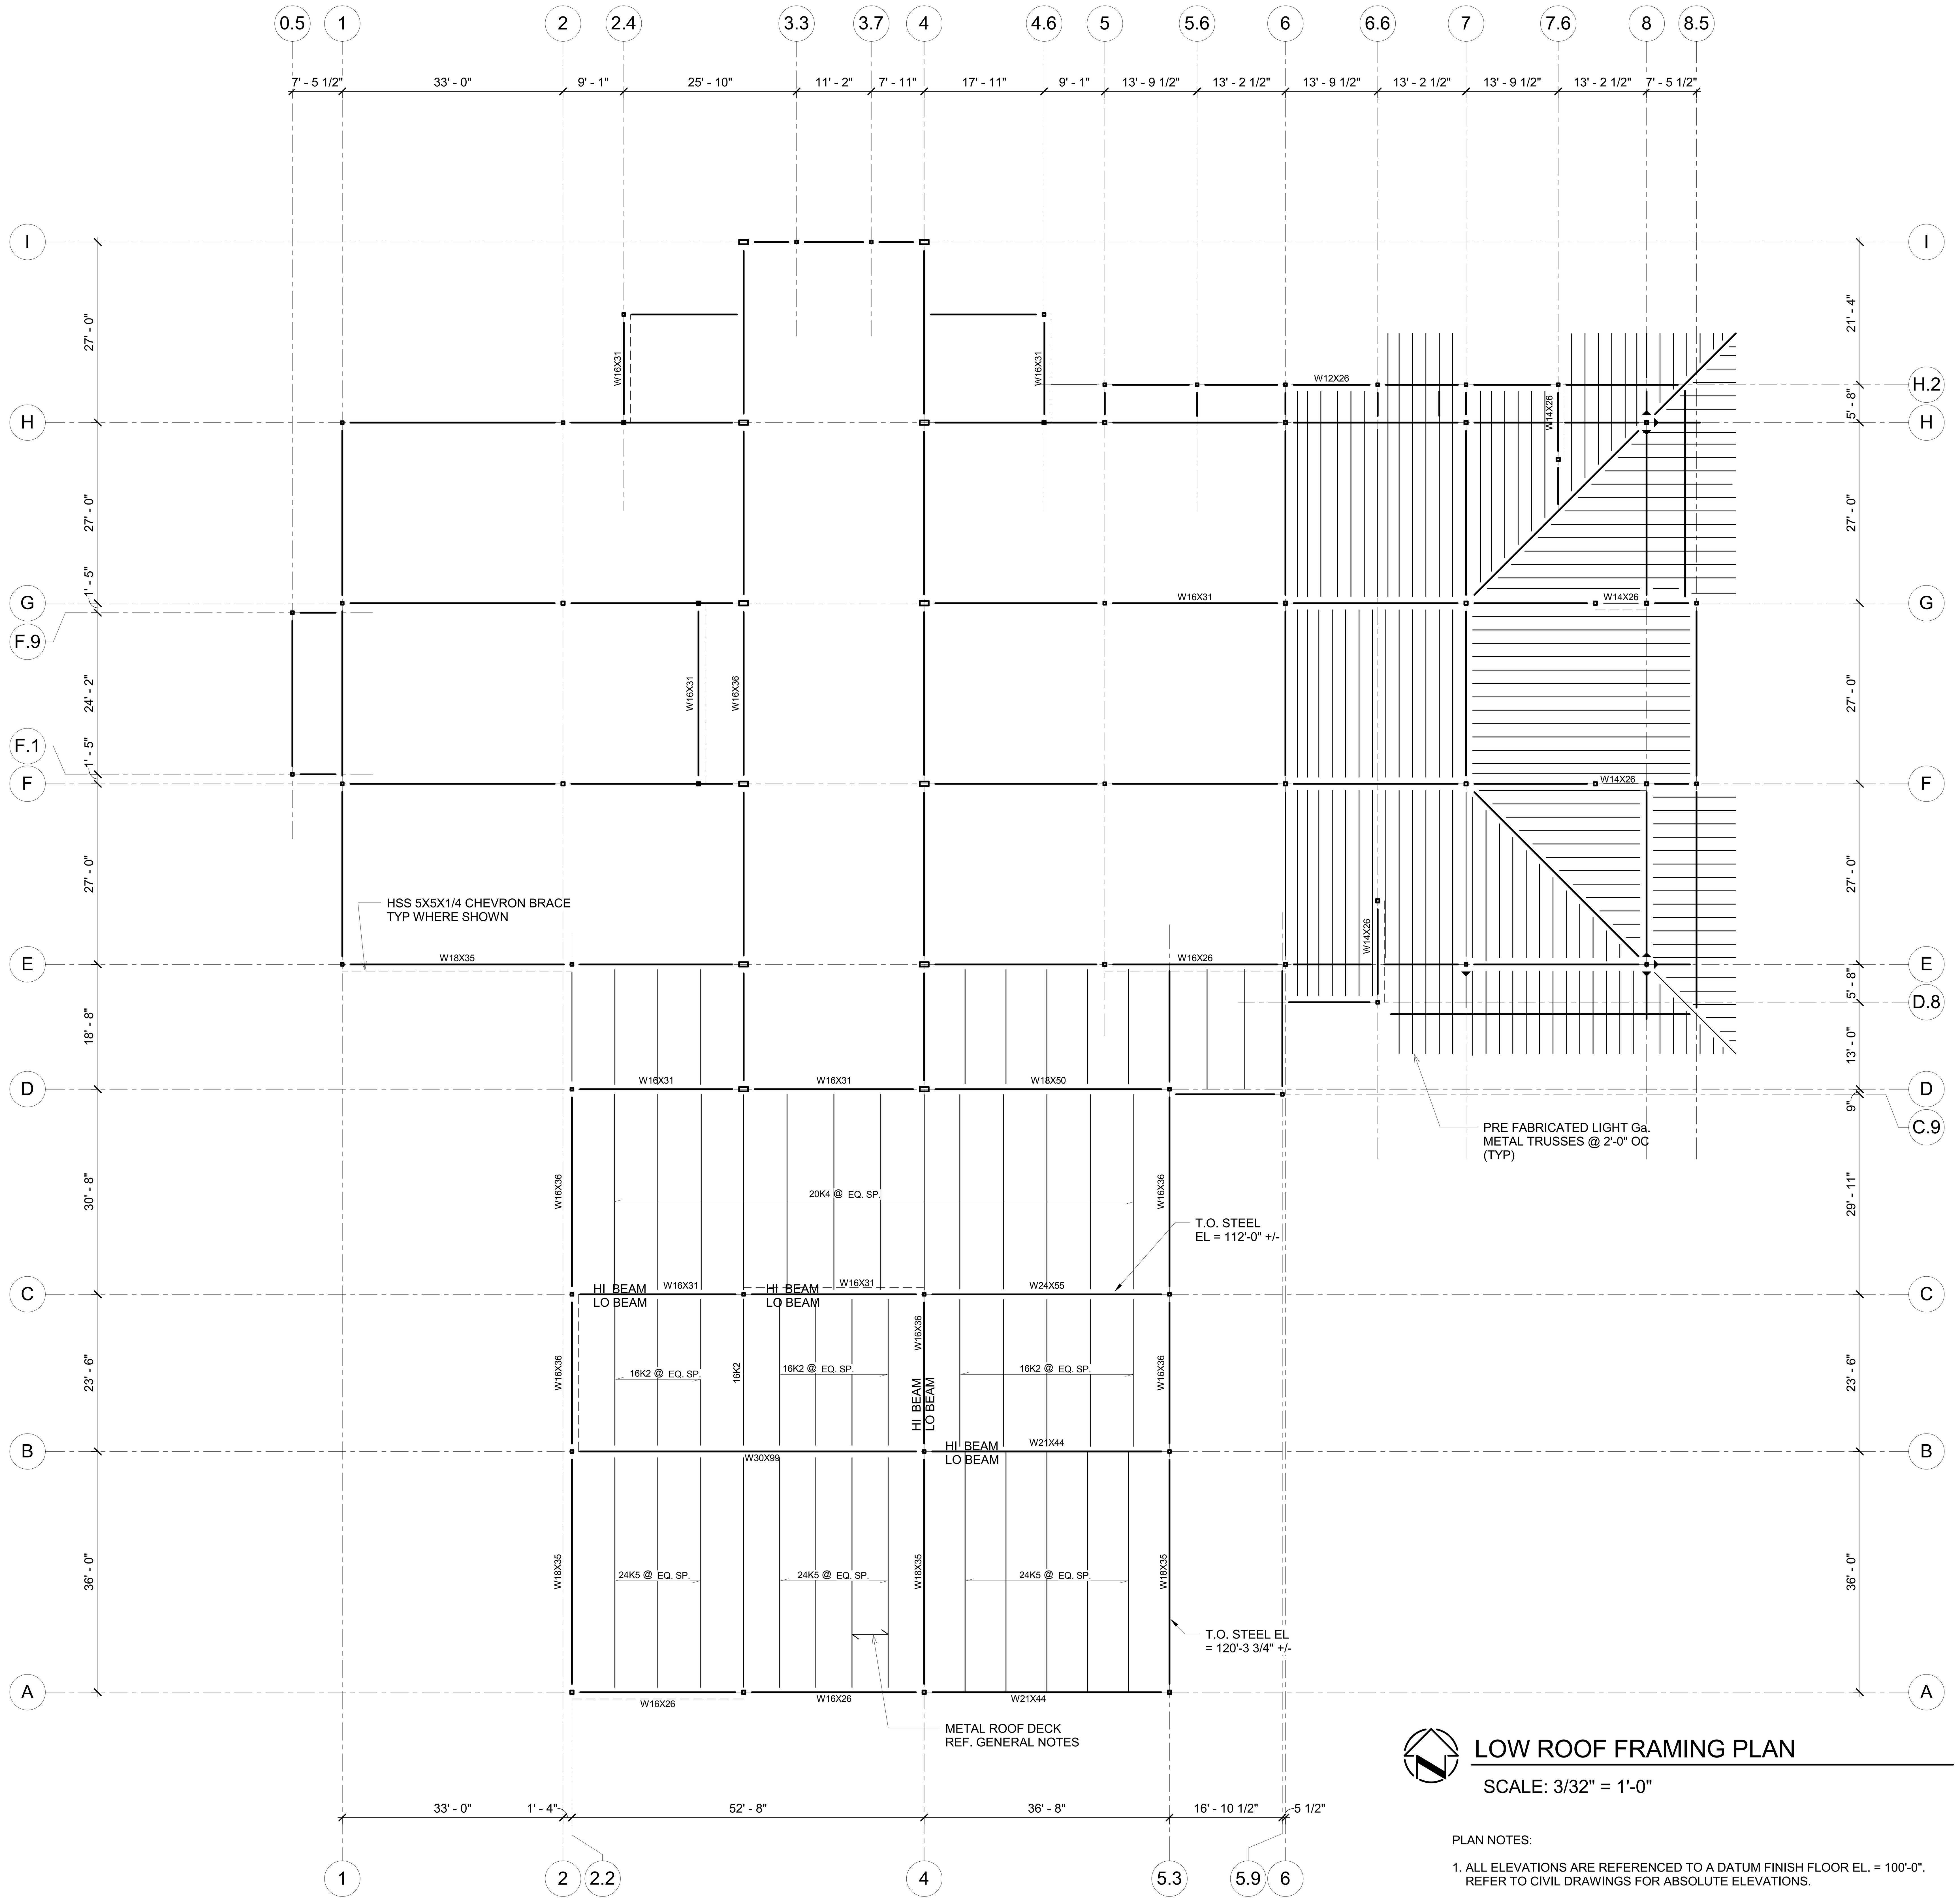

LOW ROOF FRAMING PLAN

SCALE: 3/32" = 1'-0"

PLAN NOTES:

1. ALL ELEVATIONS ARE REFERENCED TO A DATUM FINISH FLOOR EL. = 100'-0". REFER TO CIVIL DRAWINGS FOR ABSOLUTE ELEVATIONS.
2. REFER TO SHEET S0.01 THROUGH S0.02 FOR THE GENERAL NOTES.
3. REFER TO SHEET S0.02 FOR SPECIAL INSPECTIONS.

P:\Structural\2009\09-001 Durant Library\BIM\DLC_STRL_RLG_010_2009-06-10.rvt
6/11/2009 11:43:55 AM

PROGRESS SET
FOR REVIEW ONLY

ISSUED: 06/11/09
These documents are for Design Review and not intended for Construction, Bidding, or Permit purposes. They were prepared by, or under the supervision of:
David M. Goodson, P. E.
OK Serial No. 15117

A1.7

Unnamed

The Donald W. Reynolds Community Center
300 W. Evergreen
Durant, OK 74701

City Of Durant

300 W. Evergreen
Durant, OK 74701

LEO A DALY
PLANNING ARCHITECTURE ENGINEERING INTERIORS
EST. 1915

5307 E. MOCKINGBIRD LANE, STE 400
DALLAS, TX 75206 USA
TEL. 214.526.1144 FAX 214.526.1411

LIBRARY FFE CONSULTANT
720 DESIGN
8704 FENCHURCH ROAD
DALLAS, TX 75238
TEL. 214.770.2320

CIVIL ENGINEER
KRG CIVIL ENGINEERS, INC.
1700 REDBUD BLVD., SUITE 325
McKINNEY, TX 75069
TEL. 972.529.7005 FAX 972.529.7012

STRUCTURAL ENGINEER
RL GOODSON ENGINEERS
5445 LaSIERRA , SUITE 300, LB17
DALLAS, TX 75231
TEL.214.739.8100 FAX 214.739.6354

MEP ENGINEERS
TLC ENGINEERING
4131 N. CENTRAL EXPRESSWAY, SUITE 200
DALLAS, TX 75204
TEL. 214.540.5900 FAX 214.540.5940

LANDSCAPE ARCHITECT
DAVID BALDWIN
730 EAST PARK BLVD., SUITE 100
PLANO, TX 75074
TEL. 972.509.1266

TECHNOLOGY CONSULTANT
DATACOM DESIGN GROUP
10935 ESTATE LANE, SUITE 385
DALLAS, TX 75238
TEL. 214.221.5443

KEY PLAN

RLG
R.L. GOODSON JR. INC.
CONSULTING ENGINEERS

REVISIONS

NO.	DESCRIPTION	DATE

FILE LOG

ACTIVITY	BY
Manager	ERRON YOUNG
Design	Designer
Draw	Author
Check	Checker

STAMP

DESIGN DEVELOPMENT PACKAGE ISSUED FOR REVIEW AND PRICING ONLY - NOT FOR CONSTRUCTION

Project No. 011-10025-001
June 11, 2009

LOW ROOF FRAMING PLAN

S1.02

© LEO A DALY Company 2008